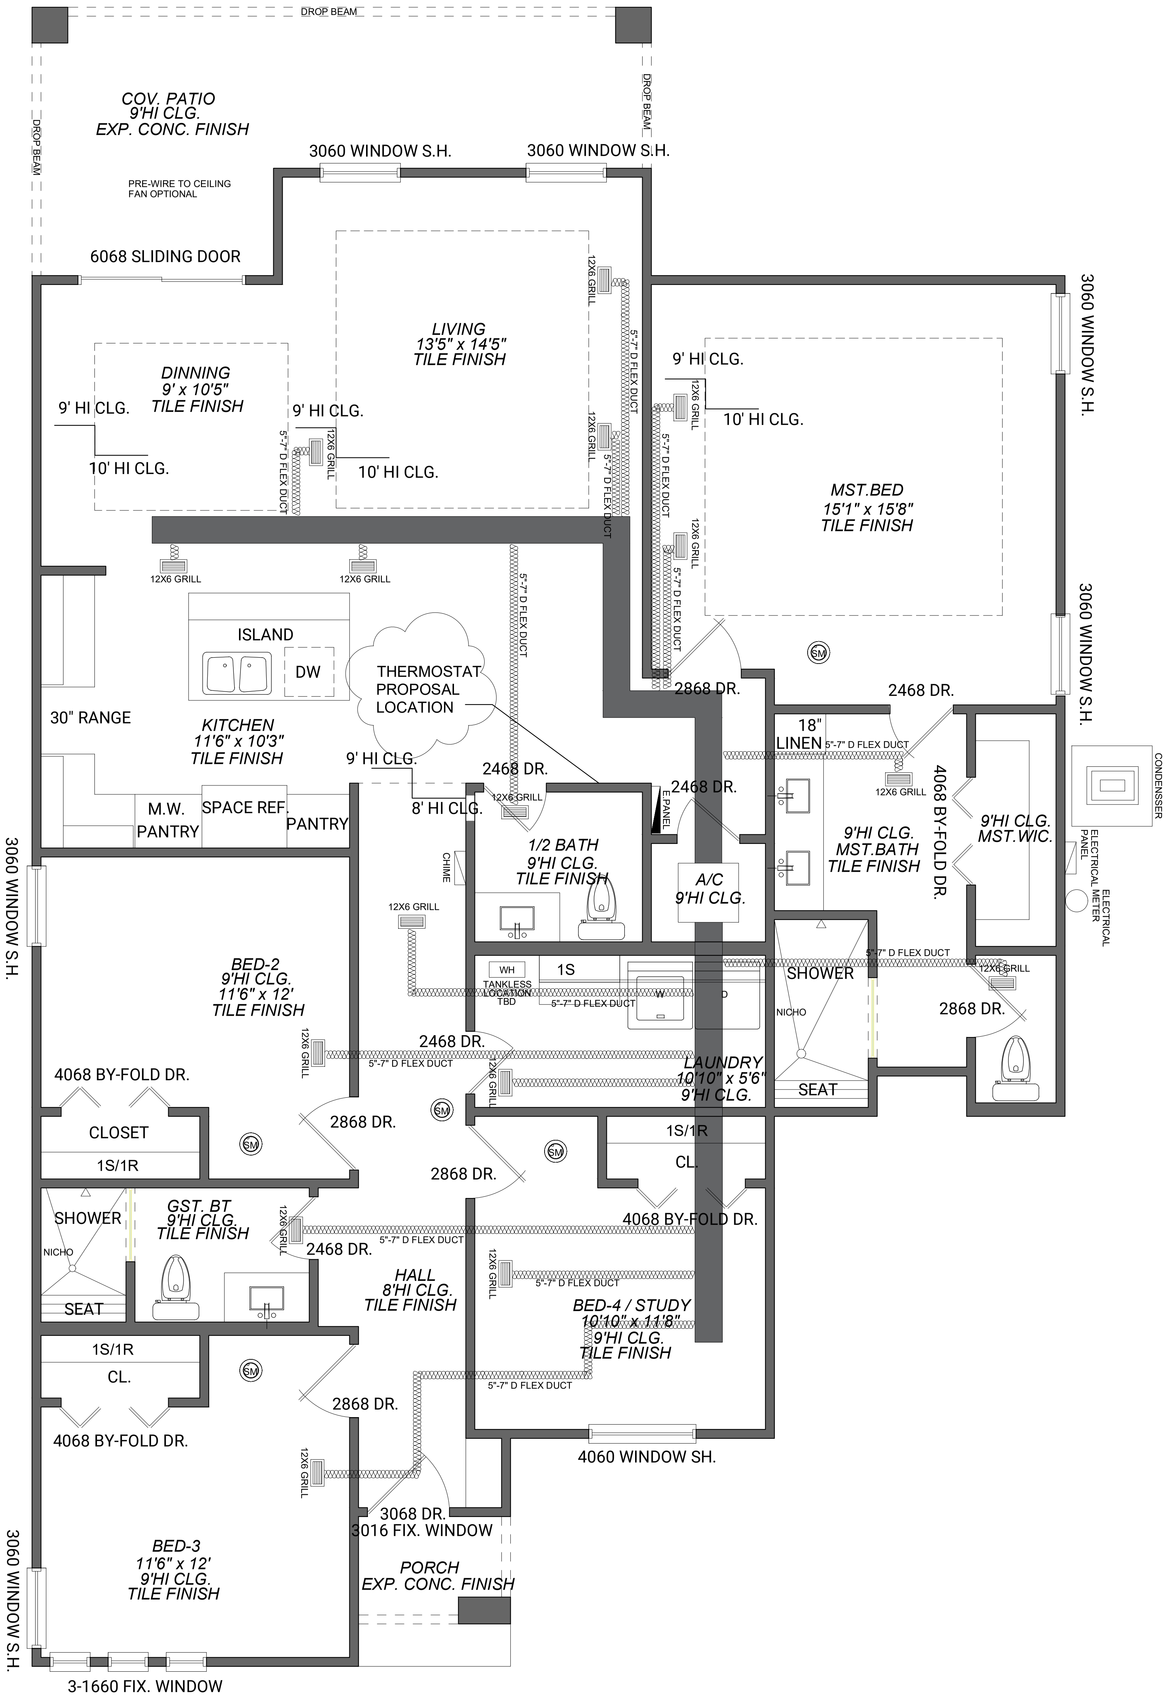

1 A/C PLAN

SCALE: 3/8"=1'

AREAS:		SQFT P/ AREA	TOTAL SQFT
LIVING AREA	1,646.00SF		
FRONT PORCH		23.00 SF	
COVER PATIO		174.00 SF	
GARAGE		N/A	
TOTAL:	1,646.00SF APROX	197.00 SF APROX	1,843.00 SF

COPYRIGHT 2022 THESE PLANS AND THEIR USE ARE THE PROPERTY OF THE CONTRACTOR/DESIGNER, THESE PLANS ARE FOR CONSTRUCTION OF ONE BUILDING ONLY.
POSSESSION OF PLANS DOES NOT AUTHORIZE CONTINUED USE OF SAME FOR CONSTRUCTION OF OTHER PROJECT. NOT TO BE COPIED WITHOUT THE WRITTEN PERMISSION OF THE CONTRACTOR/DESIGNER. RETAINS ALL COMMON LAW, STATUTORY, AND OTHER RESERVED RIGHTS, IN ADDITION TO THE COPYRIGHT.

AC.1

AC PLAN

Scale 3/8" =

Project North

Notes

FOR PERMIT PLANS ONLY

Revisions

12-19-2022

Project No. 1

2022.1

919 Lope de Vega

919 Lope de Vega Dr (B9_L4)
Santa Rita Subdivion
Laredo, Tx.

D+EF RENDERING SERVICES